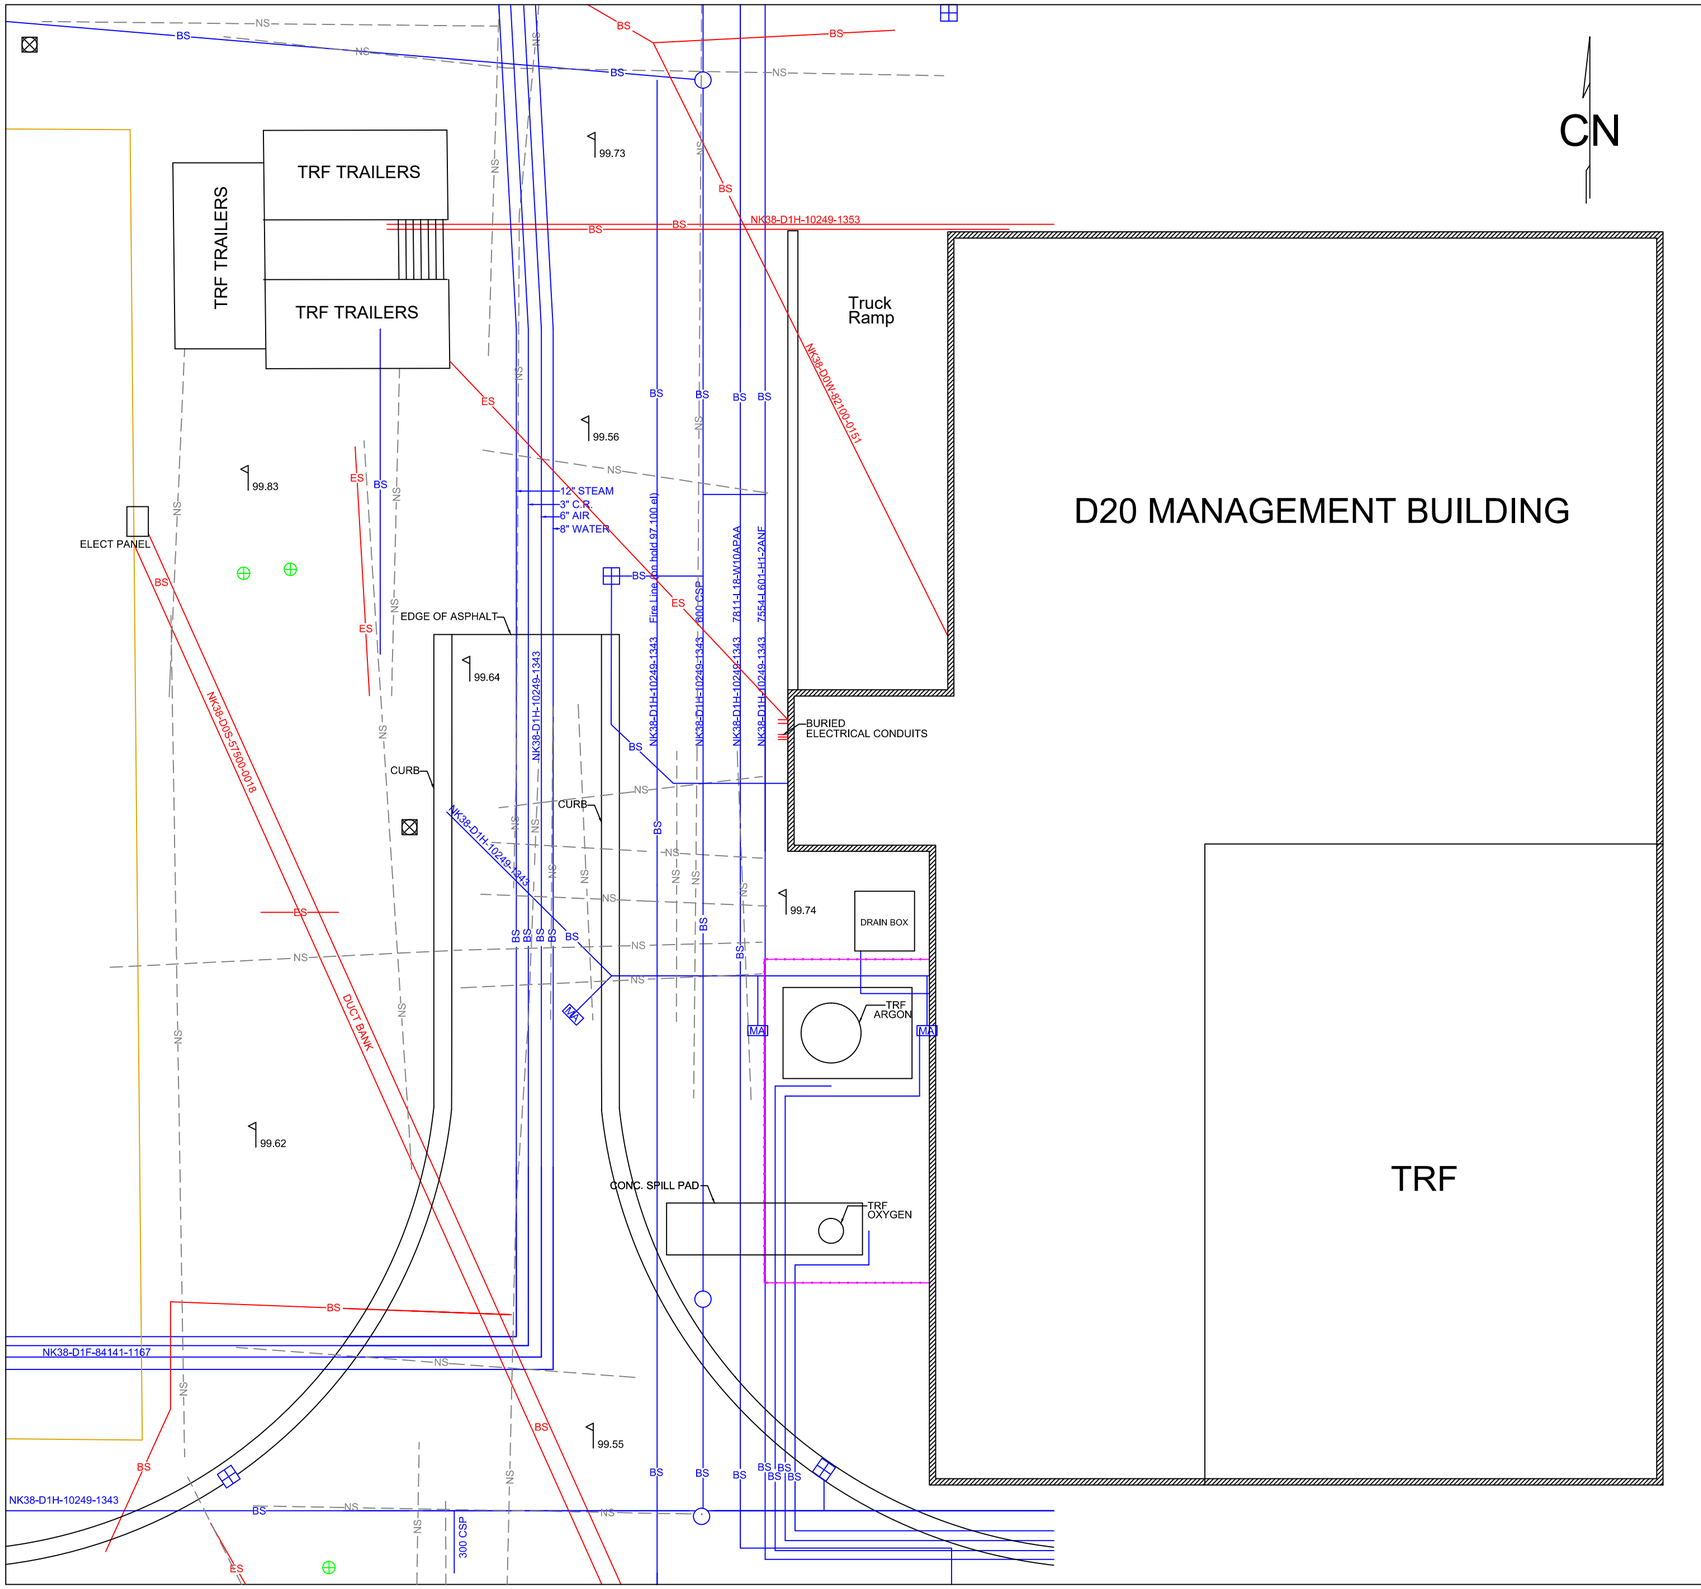

NOTES:

DRAWING REFERENCES

NK38-D1H-10249-1343
NK38-D1H-10249-1353
NK38-D0S-57500-0018
NK38-D0W-82100-0151
NK38-D1F-84141-1167

ACTUAL COORDINATES OF ALL INTERFERENCES CAN BE FOUND USING AUTOCAD DRAWING.

PROMARK SCAN WAS COMPLETED ON APRIL 3, 2012 REFERENCE TICKET # 2012128725

LEGEND

- FENCE
- PS — PROMARK SCAN
- ES — ELECTRICAL SCAN (BTU)
- BS — BURIED SERVICE (DRAWING REF.)
- NS — GROUND PENETRATING RADAR

NOTE BURIED SERVICE CAN BE SHOWN AS BLUE AND/OR RED

- MA — MAGNESIUM ANODE
- CATCH BASIN
- LIGHT STANDARD
- MANHOLE
- MONITORING WELL
- xx.xx — ELEVATION

INITIAL SURVEY FOR D20 EXPANSION
ONTARIO POWER GENERATION

SURVEY COMPLETED BY:
FIELD ENGINEERING - CIVIL
DARLINGTON NUCLEAR
MARCH 28 / 2012