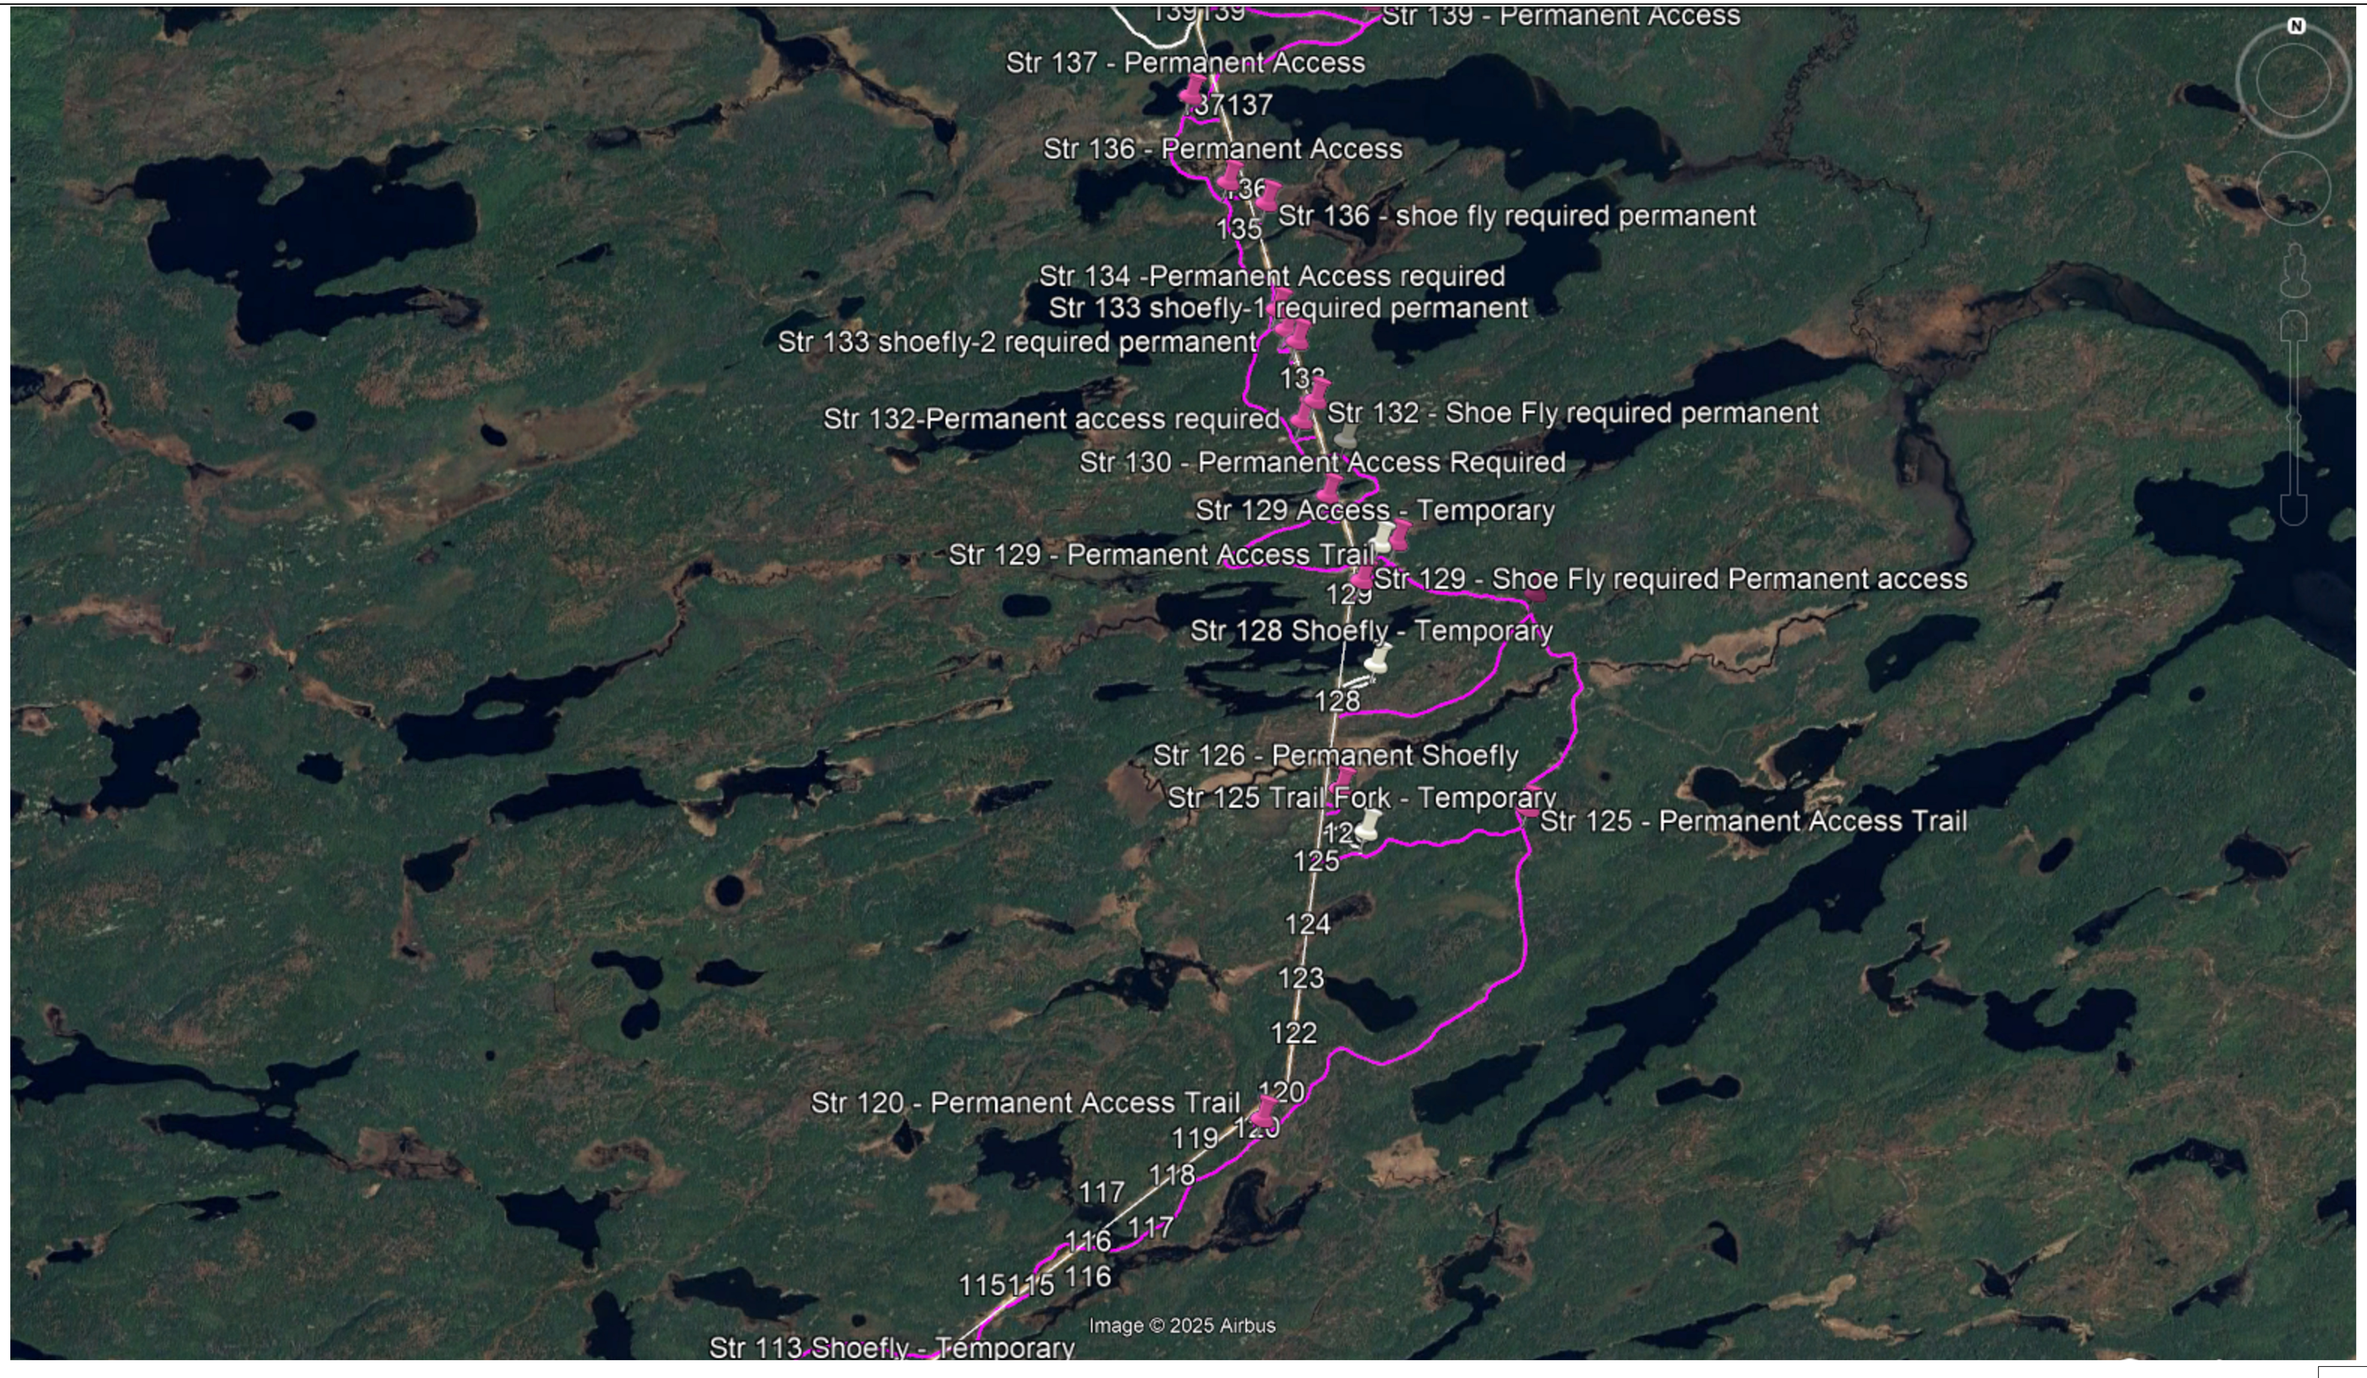

LEGEND

WHITE REPRESENTS TEMPORARY/CONSTRUCTION ACCESS
MAGENTA REPRESENTS PERMANENT ACCESS

HAWK JUNCTION ROAD REQUIRED FOR PERMANENT ACCESS.

BESTECH

Drawing No.	Description

Reference Drawings

Rev.	Date	Description	Drawn	Checked	Reviewed
2	2025-11-14	UPDATE FOR INFORMATION	—	—	—
1	2025-11-13	UPDATE FOR INFORMATION			
0	2025-01-30	ISSUED FOR INFORMATION	—	—	—

Revisions

CLIENT

ALAMOS GOLD INC.

ALAMOS GOLD
ISLAND GOLD PROJECT

115kV TRANSMISSION POWERLINE
PROPOSED PERMANENT ACCESS

Scale	N.T.S.			Document No:					
D	Off. Code	Proj. Code	Area Code	Disc. Code	Doc. Type	Unique. No	Sheet No		Rev.
							6 OF 7		2