# Brockton

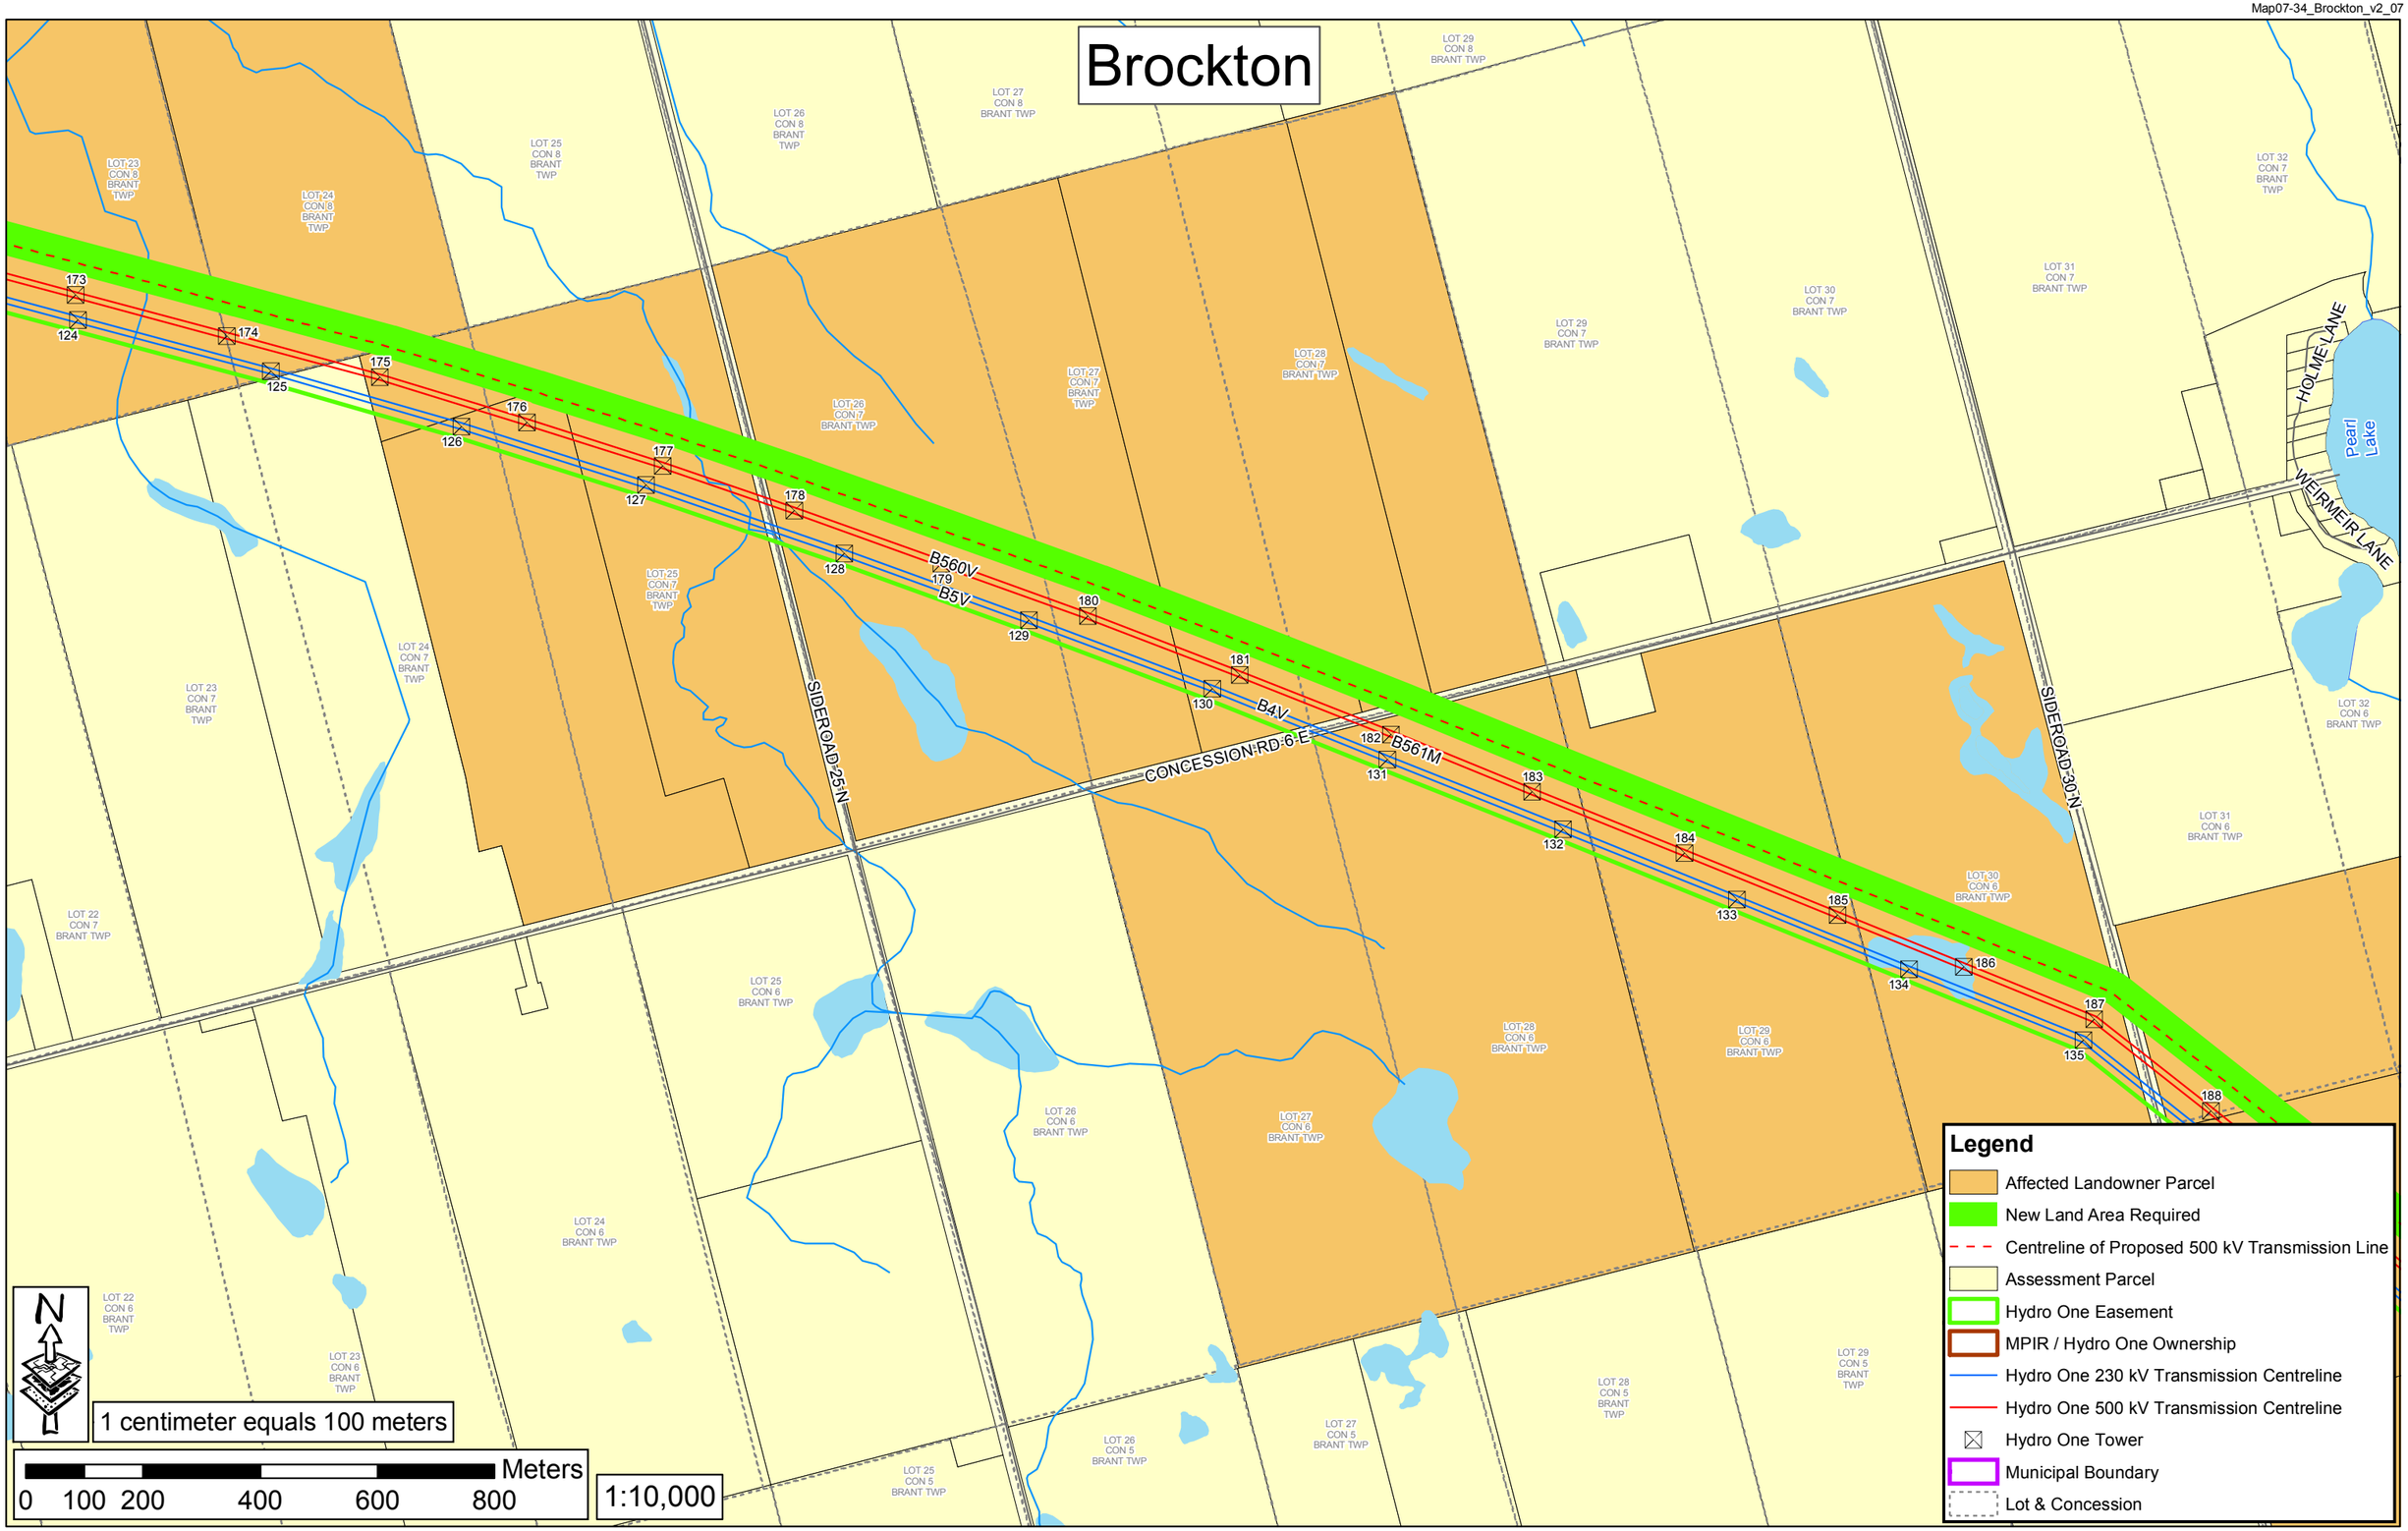
LOT 23 CON 8 BRANT TWP
LOT 24 CON 8 BRANT TWP
LOT 25 CON 8 BRANT TWP
LOT 26 CON 8 BRANT TWP
LOT 27 CON 8 BRANT TWP
LOT 29 CON 8 BRANT TWP
LOT 32 CON 7 BRANT TWP
LOT 31 CON 7 BRANT TWP
LOT 30 CON 7 BRANT TWP
LOT 29 CON 7 BRANT TWP
LOT 28 CON 7 BRANT TWP
LOT 27 CON 7 BRANT TWP
LOT 26 CON 7 BRANT TWP
LOT 25 CON 7 BRANT TWP
LOT 24 CON 7 BRANT TWP
LOT 23 CON 7 BRANT TWP
LOT 22 CON 7 BRANT TWP
LOT 32 CON 6 BRANT TWP
LOT 31 CON 6 BRANT TWP
LOT 30 CON 6 BRANT TWP
LOT 29 CON 6 BRANT TWP
LOT 28 CON 6 BRANT TWP
LOT 27 CON 6 BRANT TWP
LOT 26 CON 6 BRANT TWP
LOT 25 CON 6 BRANT TWP
LOT 24 CON 6 BRANT TWP
LOT 23 CON 6 BRANT TWP
LOT 22 CON 6 BRANT TWP
LOT 29 CON 5 BRANT TWP
LOT 28 CON 5 BRANT TWP
LOT 27 CON 5 BRANT TWP
LOT 26 CON 5 BRANT TWP
LOT 25 CON 5 BRANT TWP
SIDEROAD 25 N
SIDEROAD 30 N
CONCESSION RD 6 E
HOLMES LANE
WEIRMEIR LANE
Pearl Lake
B560V
B5V
B4V
B561M
124
125
126
127
128
129
130
131
132
133
134
135
173
174
175
176
177
178
179
180
181
182
183
184
185
186
187
188
N
1 centimeter equals 100 meters
0 100 200 400 600 800 Meters
1:10,000
Legend
Affected Landowner Parcel
New Land Area Required
Centreline of Proposed 500 kV Transmission Line
Assessment Parcel
Hydro One Easement
MPIR / Hydro One Ownership
Hydro One 230 kV Transmission Centreline
Hydro One 500 kV Transmission Centreline
Hydro One Tower
Municipal Boundary
Lot & Concession