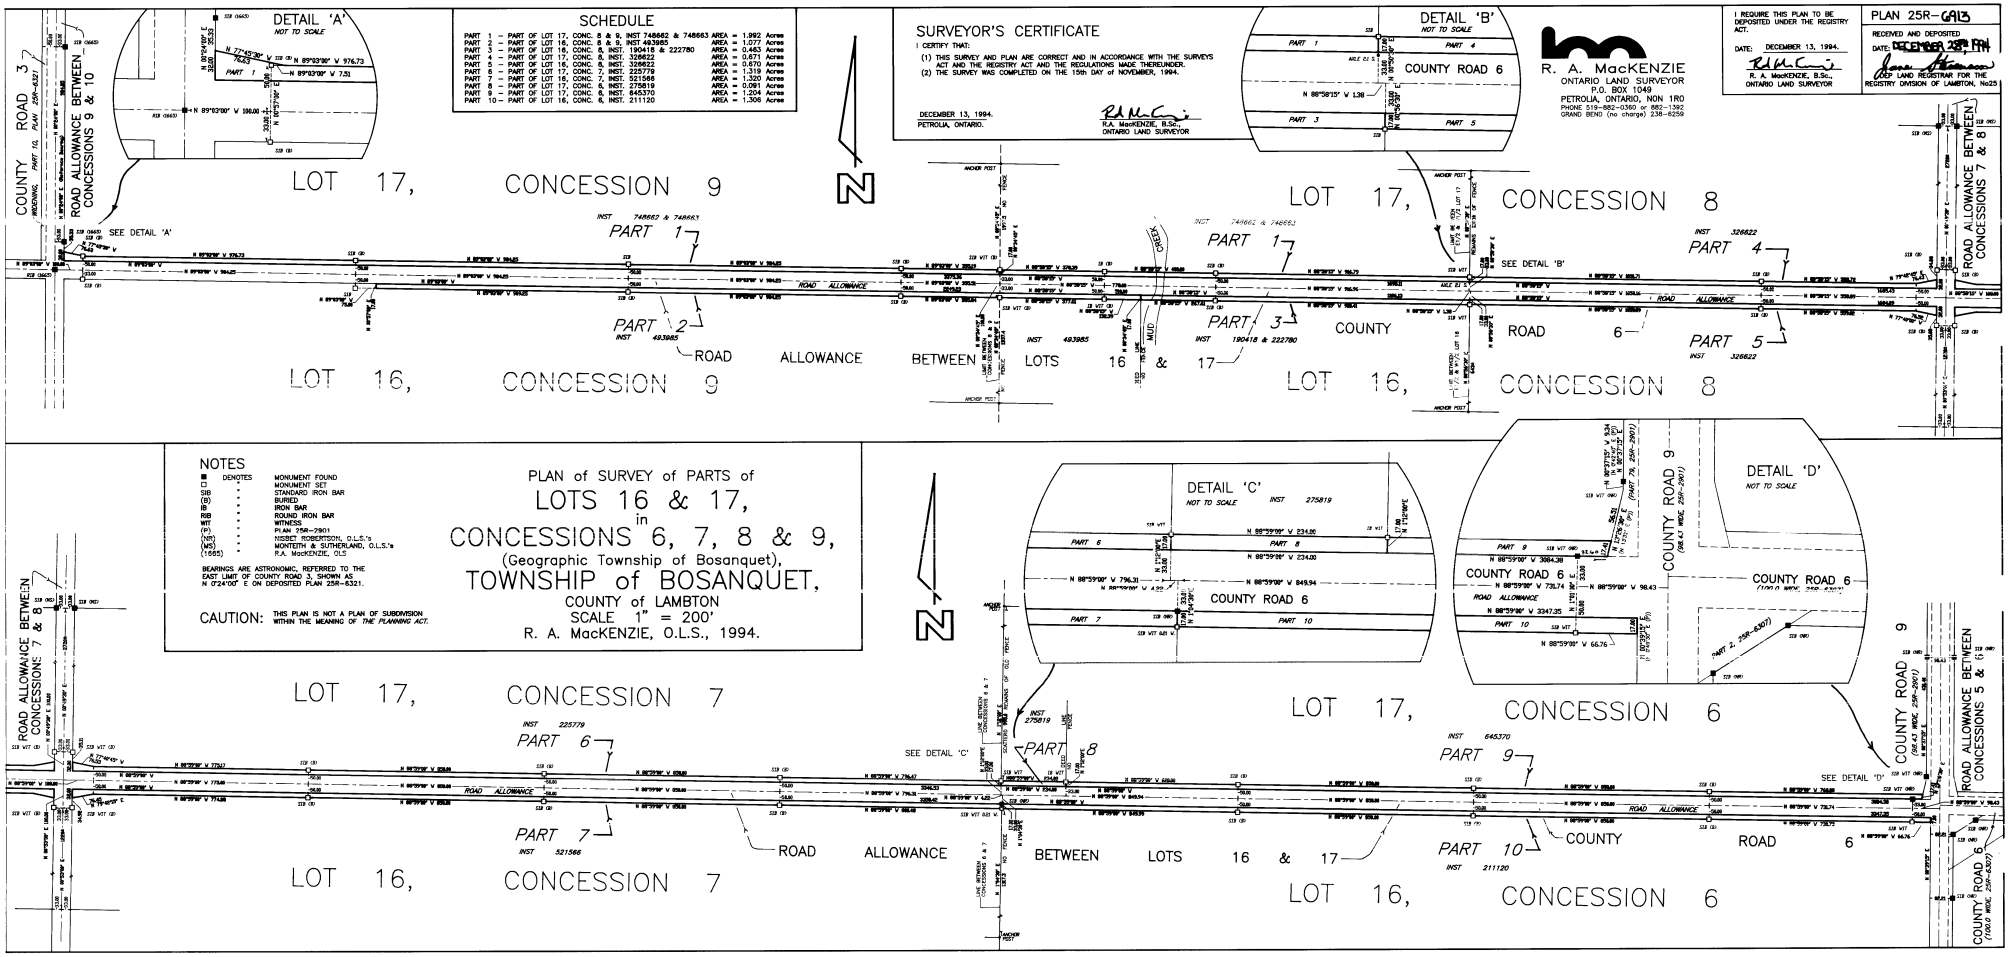

SCHEDULE

PART 1	– PART OF LOT 17, CONC. 8 & 9, INST 748662 & 748663	AREA = 1.992 Acres
PART 2	– PART OF LOT 17, CONC. 8 & 9, INST 493985	AREA = 1.077 Acres
PART 3	– PART OF LOT 16, CONC. 8, INST. 190418 & 222780	AREA = 0.463 Acres
PART 4	– PART OF LOT 17, CONC. 8, INST. 326622	AREA = 0.671 Acres
PART 5	– PART OF LOT 16, CONC. 8, INST. 326622	AREA = 0.670 Acres
PART 6	– PART OF LOT 17, CONC. 7, INST. 225779	AREA = 1.319 Acres
PART 7	– PART OF LOT 16, CONC. 7, INST. 521566	AREA = 1.323 Acres
PART 8	– PART OF LOT 17, CONC. 6, INST. 275819	AREA = 0.091 Acres
PART 9	– PART OF LOT 17, CONC. 6, INST. 645370	AREA = 1.204 Acres
PART 10	– PART OF LOT 16, CONC. 6, INST. 211120	AREA = 1.306 Acres

SURVEYOR'S CERTIFICATE

I CERTIFY THAT:

(1) THIS SURVEY AND PLAN ARE CORRECT AND IN ACCORDANCE WITH THE SURVEYS ACT AND THE REGISTRY ACT AND THE REGULATIONS MADE THEREUNDER.
(2) THE SURVEY WAS COMPLETED ON THE 15th DAY of NOVEMBER, 1994.

DECEMBER 13, 1994.
PETROLIA, ONTARIO.

R.A. MacKENZIE, B.Sc.,
ONTARIO LAND SURVEYOR

R. A. MacKENZIE
ONTARIO LAND SURVEYOR
P.O. BOX 1049
PETROLIA, ONTARIO, N0N 1R0
PHONE 519-882-0360 or 882-1392
GRAND BEND (no charge) 238-6259

I REQUIRE THIS PLAN TO BE DEPOSITED UNDER THE REGISTRY ACT.

DATE: DECEMBER 13, 1994.

R. A. MacKENZIE, B.Sc.,
ONTARIO LAND SURVEYOR

PLAN 25R-6313

RECEIVED AND DEPOSITED

DATE: DECEMBER 23rd, 1994

DEP. LAND REGISTRAR FOR THE REGISTRY DIVISION OF LAMBTON, No25

NOTES

■	DENOTES	MONUMENT FOUND
□	"	MONUMENT SET
SIB	"	STANDARD IRON BAR
(B)	"	BURIED
IB	"	IRON BAR
RIB	"	ROUND IRON BAR
WIT	"	WITNESS
(P)	"	PLAN 25R-2901
(NR)	"	NISBET ROBERTSON, O.L.S.'s
(MS)	"	MONTEITH & SUTHERLAND, O.L.S.'s
(1995)	"	R.A. MacKENZIE, OLS

BEARINGS ARE ASTRONOMIC, REFERRED TO THE EAST LIMIT OF COUNTY ROAD 3, SHOWN AS N 0°24'00" E ON DEPOSITED PLAN 25R-8321.

CAUTION: THIS PLAN IS NOT A PLAN OF SUBDIVISION WITHIN THE MEANING OF *THE PLANNING ACT*.

PLAN of SURVEY of PARTS of

LOTS 16 & 17,

in

CONCESSIONS 6, 7, 8 & 9,

(Geographic Township of Bosanquet),

TOWNSHIP of BOSANQUET,

COUNTY of LAMBTON

SCALE 1" = 200'

R. A. MacKENZIE, O.L.S., 1994.