DARLINGTON REFURBISHMENT Repowering Ontario

Unit 3 Refurbishment – DNRU3 Level 1 Overview

Critical Path Windows
Electrical Windows
Moderator Windows
Turbine/Generator & Conv Layup
Reactivity Device Windows
Heat Transport System Windows
Conv Water Windows
Miscellaneous Windows

Revision 2
August 31, 2020

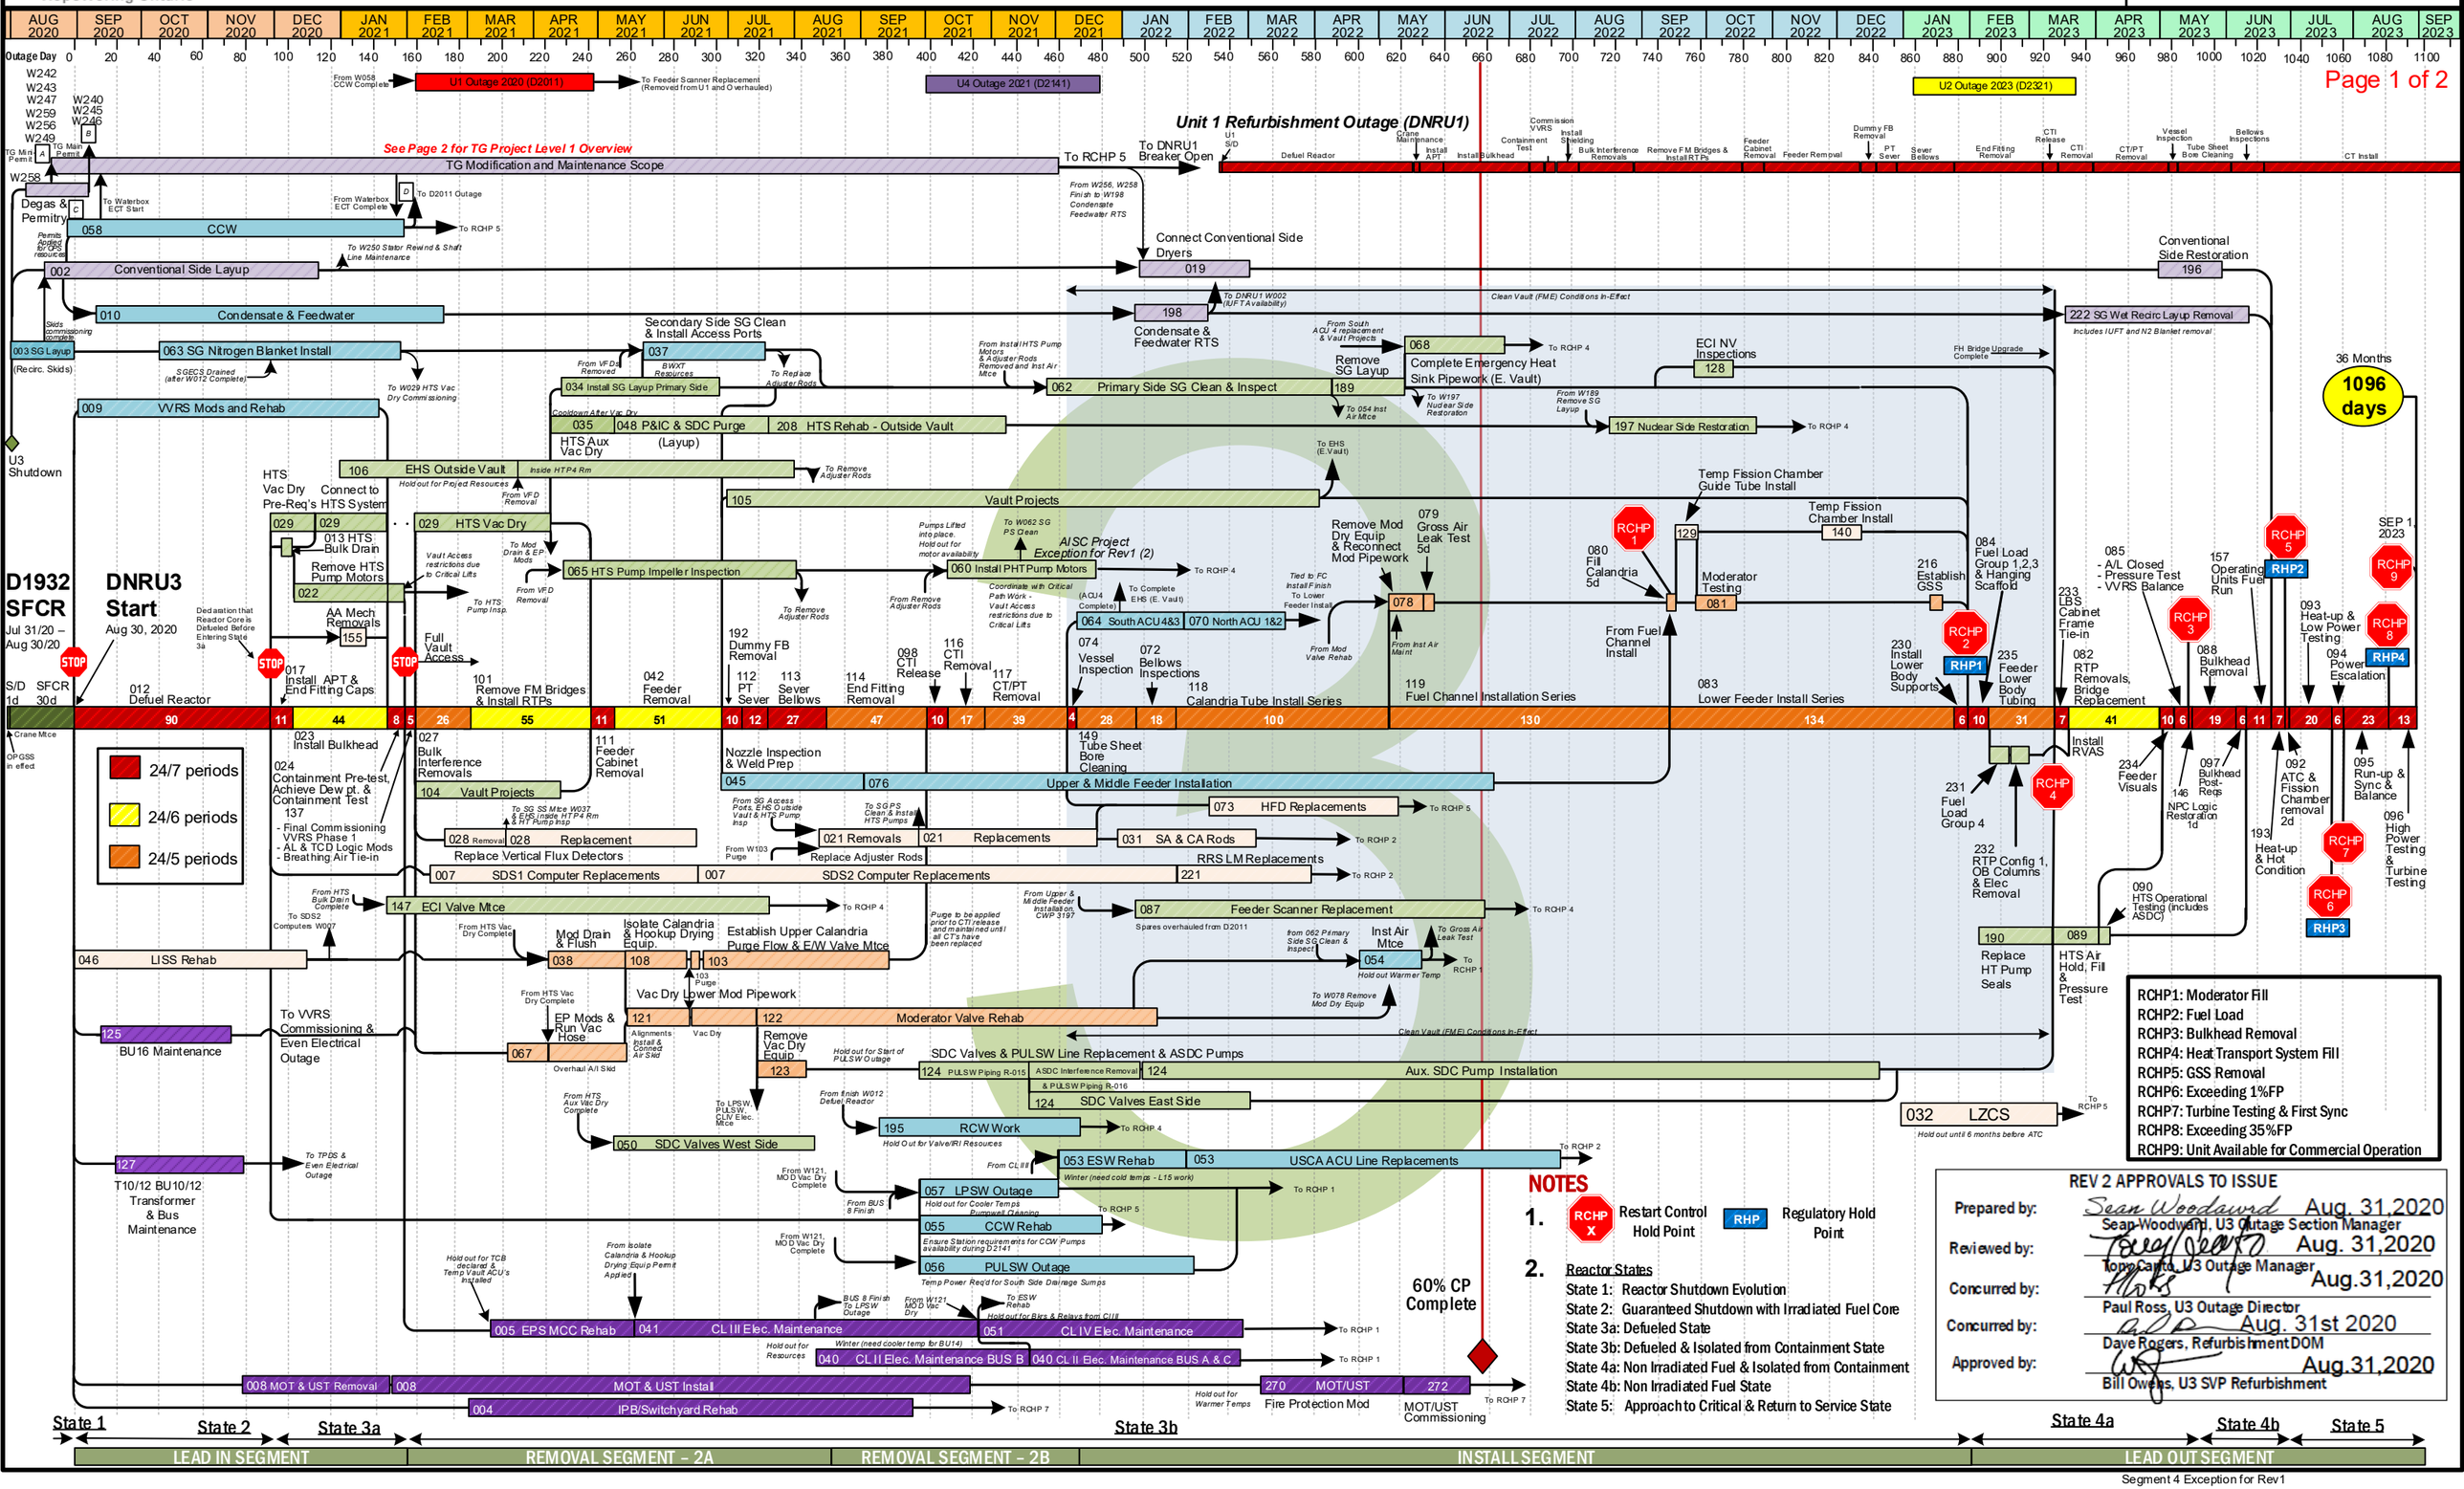

DARLINGTON REFURBISHMENT
Repowering Ontario

Unit 3 Refurbishment – DNRU3 Level 1 Overview

Revision 2
August 31, 2020

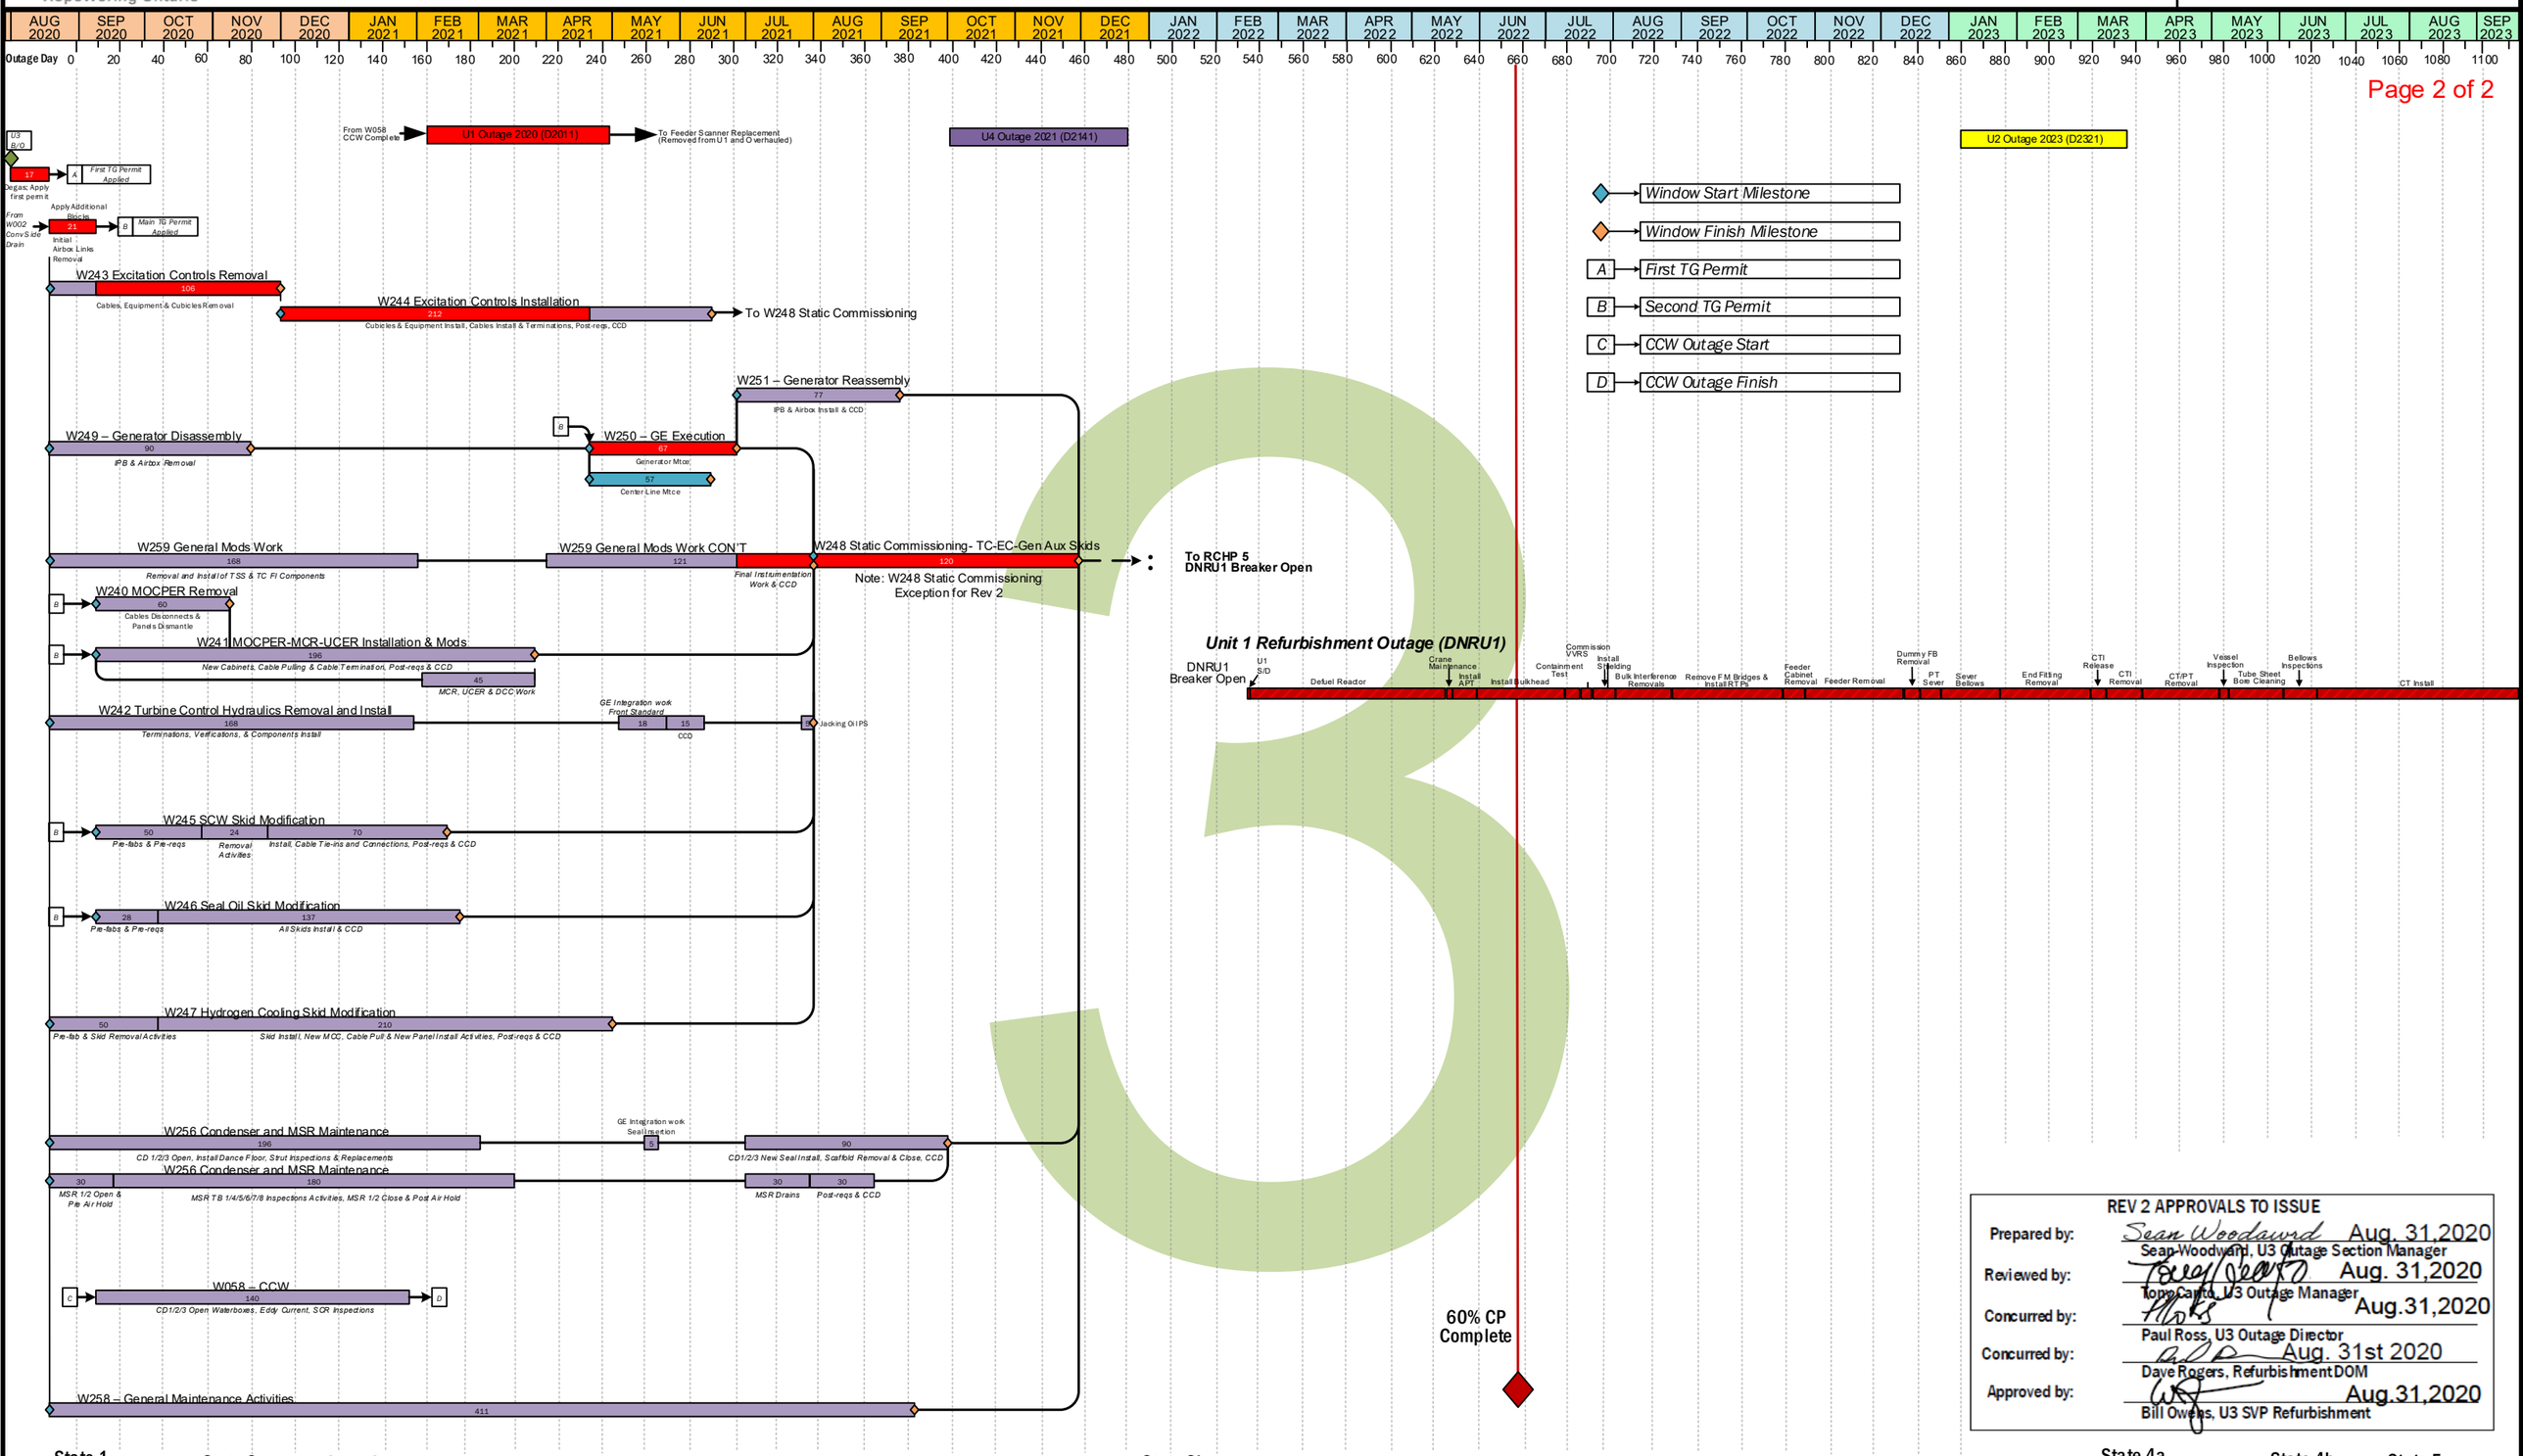

REV 2 APPROVALS TO ISSUE

Prepared by:	Sean Woodward Sean Woodward, U3 Outage Section Manager	Aug. 31,2020
Reviewed by:	Tony Canto, U3 Outage Manager	Aug. 31,2020
Concurred by:	Paul Ross, U3 Outage Director	Aug.31,2020
Concurred by:	Dave Rogers, Refurbishment DOM	Aug. 31st 2020
Approved by:	Bill Owens, U3 SVP Refurbishment	Aug.31,2020