GROUND FLOOR

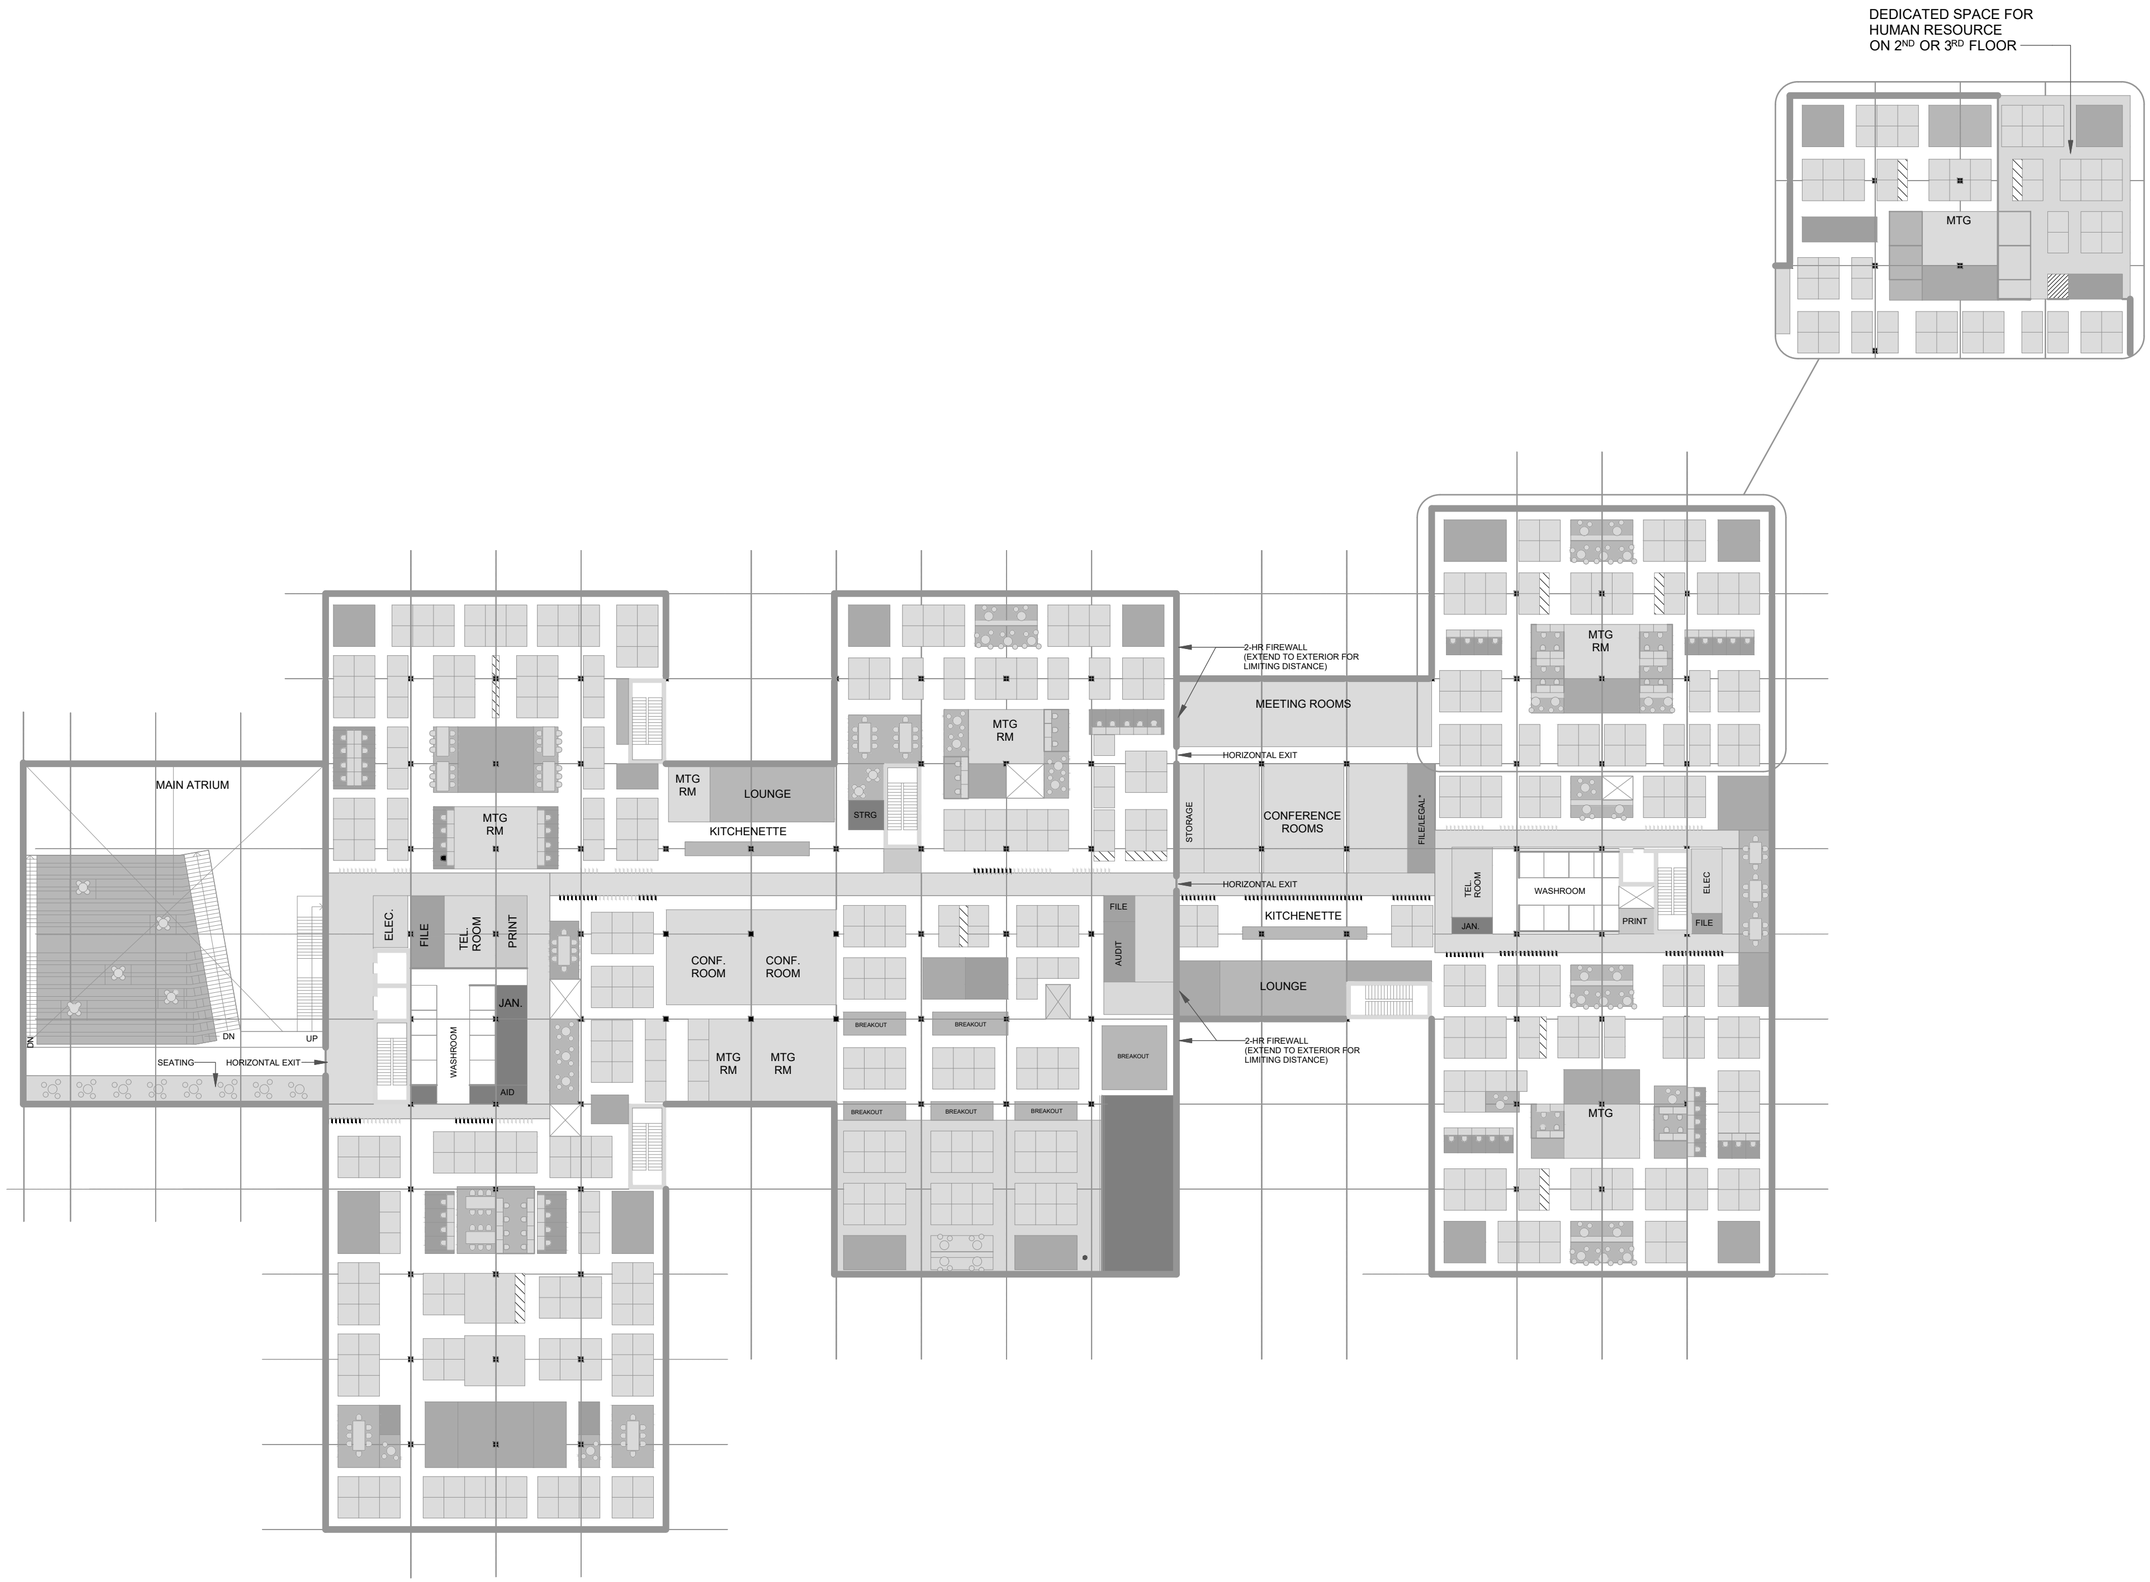
DEDICATED SPACE FOR
HUMAN RESOURCE
ON 2ND OR 3RD FLOOR
MTG
MAIN ATRIUM
MTG
RM
MTG
RM
LOUNGE
KITCHENETTE
STRG
MTG
RM
2-HR FIREWALL
(EXTEND TO EXTERIOR FOR
LIMITING DISTANCE)
MEETING ROOMS
HORIZONTAL EXIT
STORAGE
CONFERENCE
ROOMS
FILE/LEGAL*
HORIZONTAL EXIT
KITCHENETTE
LOUNGE
2-HR FIREWALL
(EXTEND TO EXTERIOR FOR
LIMITING DISTANCE)
MTG
RM
TEL.
ROOM
WASHROOM
JAN.
PRINT
ELEC
FILE
ELEC.
FILE
TEL.
ROOM
PRINT
JAN.
WASHROOM
AID
CONF.
ROOM
CONF.
ROOM
MTG
RM
MTG
RM
BREAKOUT
BREAKOUT
BREAKOUT
BREAKOUT
BREAKOUT
BREAKOUT
FILE
AUDIT
MTG
DN
DN
UP
SEATING
HORIZONTAL EXIT

FIRST FLOOR

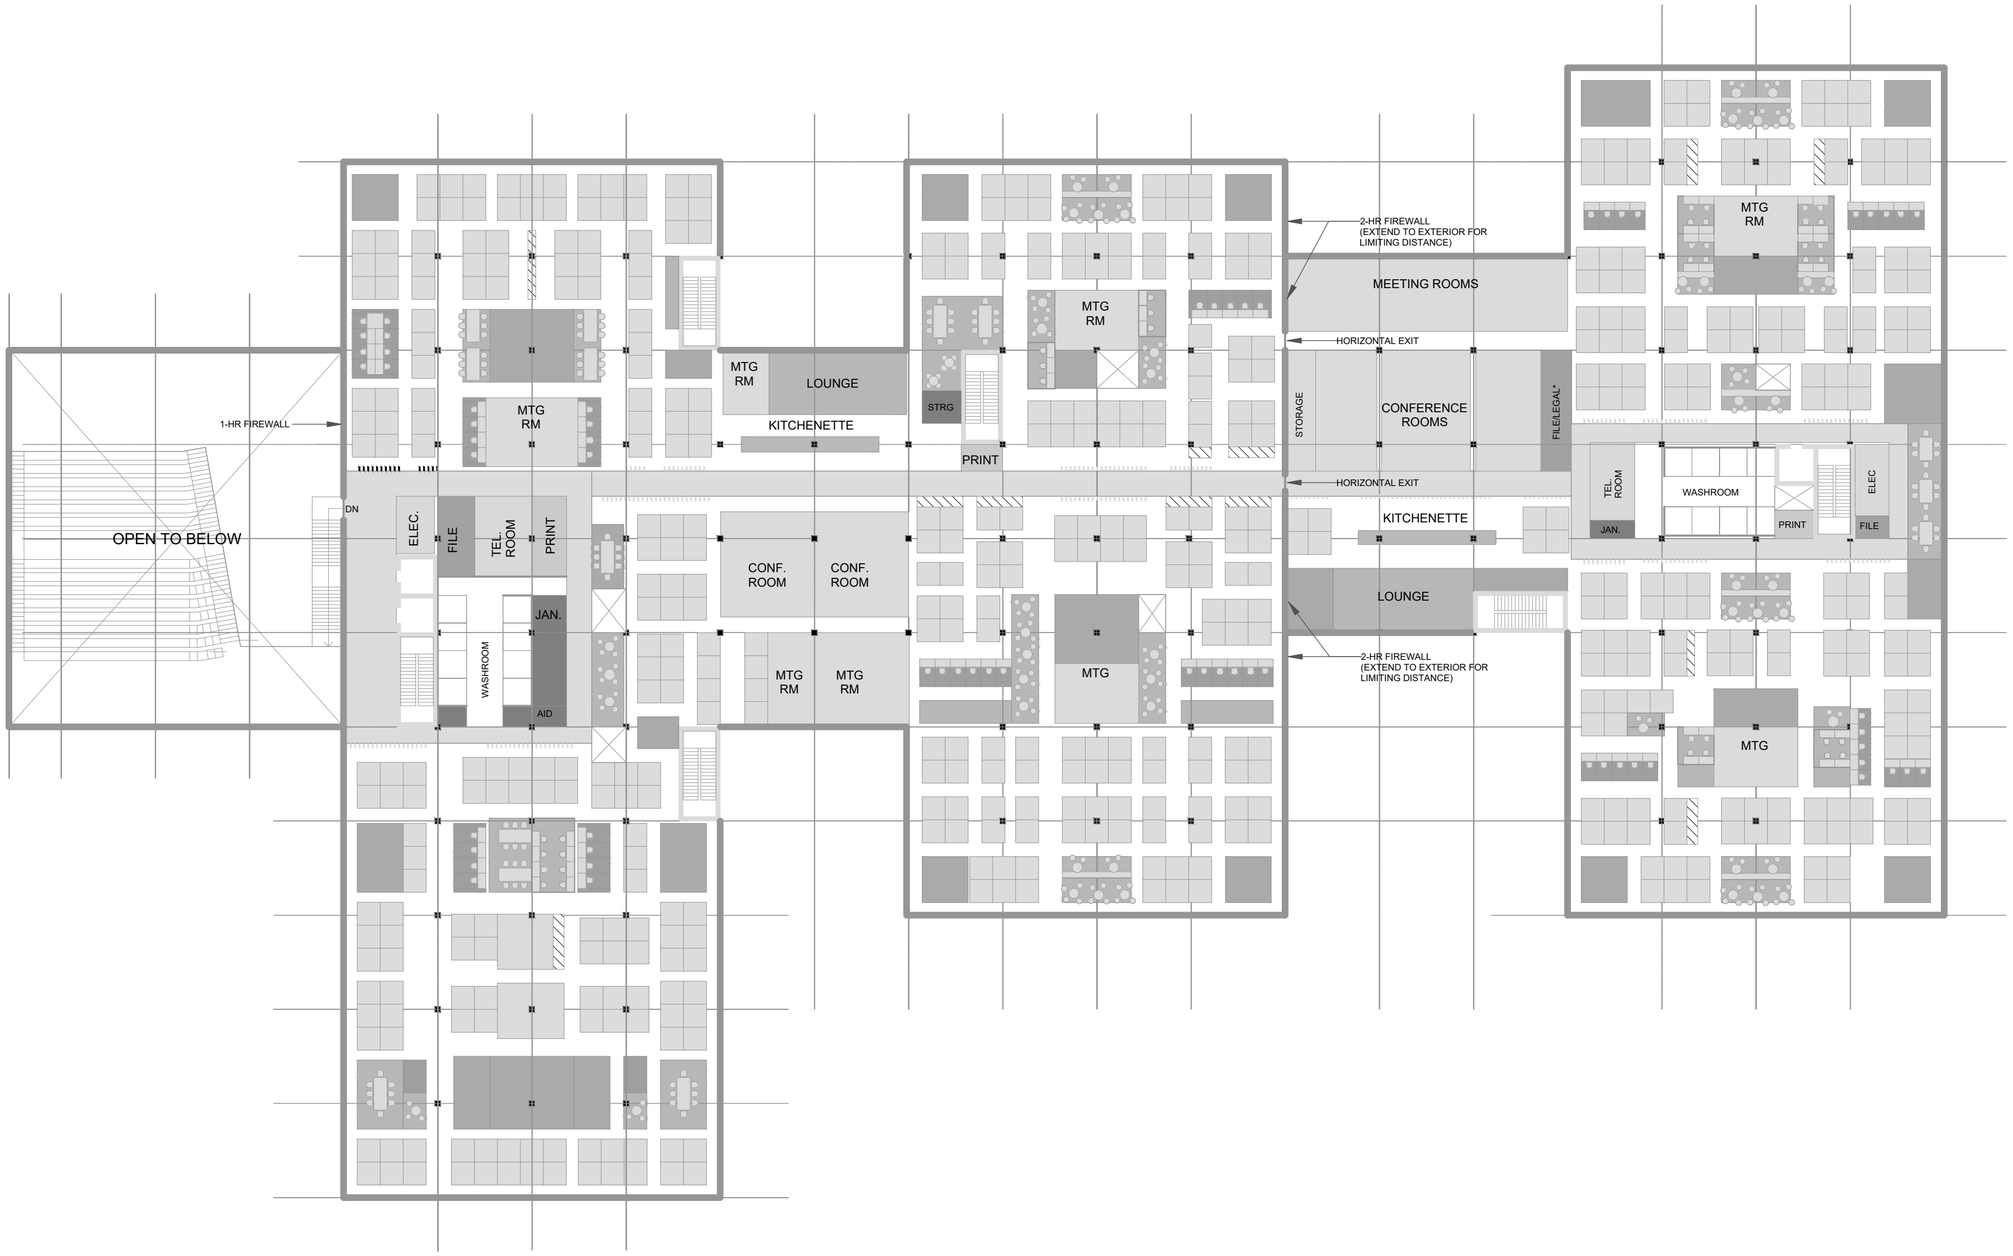

SECOND FLOOR